Permit #F00162294

FilmL.A., Inc.
6255 W Sunset Blvd, 12th Floor
Hollywood, CA 90028
t: (213)977-8600 - f: (213)977-8601
www.filmla.com

Summary Information

Permit No: F00162294 **Type of Permit:** FILMING **Release Date:** 02/28/2020

Production Company	FREENJOY
Insured Company Name	FREENJOY
Contact Phone No. 1	(310) 985-9565
Contact Phone No. 2	
Fax	
Address	7257 1/4 MELROSE AVE LOS ANGELES, California 90046
Production Title	KNOW YOUR WORTH & ELEVEN
Type of Production	Music Video

Producer	Yusef Chabayta Fuliane Petikyan
Director	Daniel Russell
1st AD	tbd tbd
Production Manager	tbd tbd
FilmL.A. Coordinator	Cody Penwell
Location Manager	JJ Levy
Primary Phone	Mobile - 310-367-5787
Secondary Phone	
Location Assistant	na na
Primary Phone	Mobile - 000-000-0000
Secondary Phone	

Fees

Posting 600	$138.00
Notification Charge	$585.00
FILMLA NON-REFUNDABLE FILM APPLICATION FEE	$699.00
LA CITY LANE AND STREET CLOSURE FEE	$312.00
LA CITY FIRE SAFETY OFFICER	$545.00
LA CITY FIRE DEPARTMENT SPOT CHECK SURCHARGE	$85.00

Total Permit Fee $2,364.00

Number of Locations 4

NOT A PERMIT

FilmL.A., Inc.
6255 W Sunset Blvd, 12th Floor
Hollywood, CA 90028
t: (213)977-8600 - f: (213)977-8601
www.filmla.com

Summary Information — Location

Permit Number F00162294
Production Company FREENJOY
Insured Company FREENJOY
Production Title KNOW YOUR WORTH & ELEVEN

Location Manager JJ Levy
Primary Phone Mobile - 310-367-5787
Secondary Phone

This location has been CANCELED

Location Address Valley Blvd., N Soto St- N Eastern Ave, Los Angeles, CA, 90063

Location Type Street

Film Dates 2/28/2020 - 2/29/2020 20:00 - 06:00 1 day

Open or Closed to the Public Open

Generic Conditions **THE CONSUMPTION OF ALCOHOLIC BEVERAGES AND THE USE OF DRUGS, INCLUDING MARIJUANA, ON LOCATION BY ANY CAST, CREW, OR INVITED GUESTS IS STRICTLY PROHIBITED.**
*Certain service and personnel fees required by jurisdictional agencies are not collected by FilmL.A. Any such fees must be paid directly to the appropriate agency, and a separate invoice will be provided to the permittee.
*LA CITY AND/OR LA COUNTY FIRE CHECKLIST ATTACHED TO FINAL PERMIT. THE PERMITTEE IS RESPONSIBLE FOR COMPLETING CHECKLIST PRIOR TO FILMING ACTIVITY AT THIS LOCATION. NON COMPLIANCE MAY RESULT IN ASSIGNMENT OF A FIRE OFFICER.
All closures impacting sidewalks must be implemented per WATCH manual, CA MUTCD TA-28 & TA-29
Community Survey Required
Equipment staging and vehicles may park on one side of the street only.
Must Maintain 5' Clearance on Sidewalks/Walkways
Must maintain local/emergency access
No cast or crew parking on area streets
No interference with merchant activity.
Number of uniformed officers listed on the permit is a minimum requirement. Permittee remains responsible for deploying a sufficient number of uniformed officers to provide traffic and crowd control to ensure the safety of the film crew and the public.
Traffic control must be done in accordance w/MUTCD
Traffic Officers Required
Uniformed officers shall have a copy of the film permit in their possession and are required to confirm that all traffic control signage devices are in place.

Equipment on Location

Type	Quantity
5 Ton Truck	3
Cast/Crew vehicles	65
Cube Trucks	3
Generator	1
Motor Homes	1
Picture vehicles	5
Vans	3

Personnel on Location

Type	Quantity
Cast	15
Crew	75
Off-Duty/Retired LAPD Officer(s)	10
Spot Check	1

Filming Activities Atmospheric smoke effects (water based); Camera in car; Camera on sticks; Car-to-Car; Drive by; Drive ups & away; Driving shots; Equipment on sidewalk & street; Equipment on sidewalk, in curb lane & across street; Exterior Dialogue; Exterior establishing shots; Exterior models against scenery; Handheld equipment; Intermittent traffic control - 2 minutes standard; Near hits & misses; Precision driving (within or below posted speed limit only); 3-5 cars precision driving within the

NOT A PERMIT

FilmL.A., Inc.
6255 W Sunset Blvd, 12th Floor
Hollywood, CA 90028
t: (213)977-8600 - f: (213)977-8601
www.filmla.com

Summary Information — Location

Permit Number F00162294
Production Company FREENJOY
Insured Company FREENJOY
Production Title KNOW YOUR WORTH & ELEVEN

Location Manager JJ Levy
Primary Phone Mobile - 310-367-5787
Secondary Phone

closure, simulating Fast & Furious style.; THIS PORTION OF THE CLOSURE, WE DO NOT WANT ANYMORE. Production wants the other section of the closure, that we submitted for today.;

Parking

Base Camp	4466 Worth St, 90063	**Crew Parking**	4371 Valley Blvd-Min Ya Buddist Temple, 90032
Location Type : Other Location		Location Type : Other Location	

Lane / Full Closure FULL CLOSURE: VALLEY BLVD., SAN PABLO ST. - N. EASTERN AVE. 2000 (2/28) CONTINUOUS 0600 (2/29)

Approximate Footage 0 - 300

Date(s) 2/28/2020 to 2/29/2020 **Time(s)** 20:00 to 06:00

NOT A PERMIT

Permit #F00162294
FilmL.A., Inc.
6255 W Sunset Blvd, 12th Floor
Hollywood, CA 90028
t: (213)977-8600 - f: (213)977-8601
www.filmla.com

Summary Information — Location

Permit Number F00162294
Production Company FREENJOY
Insured Company FREENJOY
Production Title KNOW YOUR WORTH & ELEVEN

Location Manager JJ Levy
Primary Phone Mobile - 310-367-5787
Secondary Phone

Location Address 4466 Worth St, Los Angeles, CA, 90063

Location Type Warehouse

Film Dates 2/29/2020 - 3/1/2020 09:00 - 02:00 1 day
3/1/2020 - 3/2/2020 12:00 - 06:00 1 day

Open or Closed to the Public Closed

Generic Conditions **THE CONSUMPTION OF ALCOHOLIC BEVERAGES AND THE USE OF DRUGS, INCLUDING MARIJUANA, ON LOCATION BY ANY CAST, CREW, OR INVITED GUESTS IS STRICTLY PROHIBITED.**
*Certain service and personnel fees required by jurisdictional agencies are not collected by FilmL.A. Any such fees must be paid directly to the appropriate agency, and a separate invoice will be provided to the permittee.
*LA CITY AND/OR LA COUNTY FIRE CHECKLIST ATTACHED TO FINAL PERMIT. THE PERMITTEE IS RESPONSIBLE FOR COMPLETING CHECKLIST PRIOR TO FILMING ACTIVITY AT THIS LOCATION. NON COMPLIANCE MAY RESULT IN ASSIGNMENT OF A FIRE OFFICER.
All vehicles must be parked on private property
Must Maintain 5' Clearance on Sidewalks/Walkways
Must maintain local/emergency access
No cast or crew parking on area streets
No interference with merchant activity.
No interference with vehicular or pedestrian traffic

Please see attached document G2691.pdf

Equipment on Location

Type	Quantity
5 or 10 ton trucks	3
Cast/Crew vehicles	65
Catering Truck	1
Cube Trucks	3
Generator	1
Motor Homes	1
Vans	3

Personnel on Location

Type	Quantity
Cast	15
Crew	75
Spot Check	1

Filming Activities Atmospheric smoke effects (water based); Equipment on property; Interior and exterior music performance and amplified playback;

Special Effects: F/X Permit # G2691

Type	No. Times Per Day	No. Takes Per Take
VEHICLES ON STAGE	1	1

Description of F/X Scene: (6) CARS STACKED WITH DANCERS DANCING IN FOREGROUND (NOT ON TOP OF VEHICLES) STACKED ON STEEL FRAMES ATTACHED TO THE BOTTOM OF THE CAR MUCH LIKE A LIFT IN A MECHANIC SHOP. THE FRAMES ARE GOING TO BE ATTACHED TO (12K) GRADALLS WHICH WILL BE BEHIND THE CARS. ALL THE CARS BEING LIFTED ARE SMALL (2) DOOR CARS. BMW 3-SERIES ON TOP. TOYOTA CELICA AND DODGE BARRACUDA ON SECOND LEVEL.

SEE CONDITIONS ON ATTACHED PERMIT
PRODUCTION MUST ADHERE TO ALL CONDITIONS

NOT A PERMIT

FilmL.A., Inc.
6255 W Sunset Blvd, 12th Floor
Hollywood, CA 90028
t: (213)977-8600 - f: (213)977-8601
www.filmla.com

Summary Information — Location

Permit Number F00162294
Production Company FREENJOY
Insured Company FREENJOY
Production Title KNOW YOUR WORTH & ELEVEN

Location Manager JJ Levy
Primary Phone Mobile - 310-367-5787
Secondary Phone

Jurisdiction **Political:** Los Angeles City - Council District 14 **Police:** Los Angeles Police Department **Fire:** Los Angeles City

Thomas Guide **Page:** 635 **Grid:** D2

Approvals LOS ANGELES CITY POLICE DEPARTMENT Gabriel Aleman

Coordinator Note *ALL VEHICLES MUST BE CONTAINED TO PRIVATE PROPERTY.
*ABSOLUTELY NO PARKING OF ANY VEHICLES NOR EQUIPMENT ON CITY STREETS.

Coordinator Note SPOT CHECK APPROVED FOR PARKING: INSP. JUMAANE

Parking

Base Camp
Location Type : Filming Location

Crew Parking
Location Type : Other Location
4371 Valley Blvd, Los Angeles, CA, 90032

Parking Notes
*ALL VEHICLES MUST BE CONTAINED TO PRIVATE PROPERTY.
*ABSOLUTELY NO PARKING OF ANY VEHICLES NOR EQUIPMENT ON CITY STREETS.

Posting "No Parking" signs S/S WORTH ST., FROM THE CUL-DE-SAC GOING WEST 550'

Approximate Footage 301 - 600 **Log Number** 273485

Date(s) 2/29/2020 to 3/1/2020 **Time(s)** 00:00 to 00:00

NOT A PERMIT

FilmL.A., Inc.
6255 W Sunset Blvd, 12th Floor
Hollywood, CA 90028
t: (213)977-8600 - f: (213)977-8601
www.filmla.com

Summary Information — Location

Permit Number F00162294
Production Company FREENJOY
Insured Company FREENJOY
Production Title KNOW YOUR WORTH & ELEVEN

Location Manager JJ Levy
Primary Phone Mobile - 310-367-5787
Secondary Phone

Location Address Valley Blvd., Mission Rd. - Vineburn Ave., Los Angeles, CA 90032

Location Type Street

Film Dates 3/1/2020 - 3/2/2020 18:00 - 05:00 1 day

Open or Closed to the Public Open

Generic Conditions
THE CONSUMPTION OF ALCOHOLIC BEVERAGES AND THE USE OF DRUGS, INCLUDING MARIJUANA, ON LOCATION BY ANY CAST, CREW, OR INVITED GUESTS IS STRICTLY PROHIBITED.
*Certain service and personnel fees required by jurisdictional agencies are not collected by FilmL.A. Any such fees must be paid directly to the appropriate agency, and a separate invoice will be provided to the permittee.
*LAFD UFSO: Company must contact FilmL.A. for extension of the Uniformed Fire Safety Officers' hours. During normal business hours, UFSO must also inform the LAFD Film desk of the extension.
All closures impacting sidewalks must be implemented per WATCH manual, CA MUTCD TA-28 & TA-29
Community Survey Obtained
Equipment staging and vehicles may park on one side of the street only.
FAA (UAS): Failure to adhere to any applicable limitations of UAS usage will result in immediate shutdown of UAS activity
FAA (UAS): Production company must notify Air Operations for LAPD (213-485-2600) and LAFD (818-756-8635) at least 1/2 hour prior to activity.
FAA (UAS): UAS may not be operated directly over any person, unless authorized by FAA
FAA (UAS): UAS must be operated at an altitude of no more than 400' above ground level
FAA (UAS): UAS operations may not be conducted during night (1/2 hour prior to sunrise, 1/2 hour after sunset).
FAA (UAS): UAS Operator must conform with all FAA Regulations
FAA: Aviation activity must conform to accepted FAA plan of activities.
FAA: Aviation activity will be conducted within normal FAA established guidelines.
FAA: Company must notify Air Operations for LAPD (213-485-2600) and LAFD (818-756-8635) at least 1/2 hour prior to activity.
FAA: LAPD Air Support Division has been notified by FILM LA of aerial activity
Must Maintain 5' Clearance on Sidewalks/Walkways
Must maintain local/emergency access
No cast or crew parking on area streets
No interference with merchant activity.
Number of uniformed officers listed on the permit is a minimum requirement. Permittee remains responsible for deploying a sufficient number of uniformed officers to provide traffic and crowd control to ensure the safety of the film crew and the public.
Traffic control must be done in accordance w/MUTCD
Traffic Officers Required
Uniformed officers shall have a copy of the film permit in their possession and are required to confirm that all traffic control signage devices are in place.

Please see attached documents
Valley closure btwn MISSION AND VINEBURN - Freenjoy.pdf
Valley closure btwn MISSION AND VINEBURN DETOUR ROUTE - Freenjoy.pdf
F00162294-Drone_Info.pdf
F00162294-Agent_Letter.pdf

Equipment on Location

Type	Quantity
5 or 10 ton trucks	3

Personnel on Location

Type	Quantity
Cast	15
Crew	75

NOT A PERMIT

FilmL.A., Inc.
6255 W Sunset Blvd, 12th Floor
Hollywood, CA 90028
t: (213)977-8600 - f: (213)977-8601
www.filmla.com

Summary Information — Location

Permit Number F00162294
Production Company FREENJOY
Insured Company FREENJOY
Production Title KNOW YOUR WORTH & ELEVEN

Location Manager JJ Levy
Primary Phone Mobile - 310-367-5787
Secondary Phone

Camera cars	1	LA City UFSO assigned	1
Cast/Crew vehicles	65	Off-Duty/Retired LAPD Officer(s)	4
Catering Truck	1		
Cube Trucks	3		
Generator	1		
Motor Homes	1		
Picture vehicles	5		
Vans	3		

Filming Activities Aerial Photography with remote control aircraft. (UAS); Camera in car; Camera on sticks; Car-to-Car; Drive by; Drive ups & away; Driving shots; Driving shots with the flow of traffic; Equipment across street; Equipment on sidewalk & street; Exterior establishing shots; Exterior models against scenery; Handheld equipment; Intermittent traffic control - 2 minutes standard; Near hits & misses; Precision driving (within or below posted speed limit only); 3-5 cars racing each other within the closure. Simulating "Fast & Furious" style. Professional stunt drivers. ; No Tire Squeals; DRONE: 3/1-3/2; 2300-0400 (OVERNIGHT);

Jurisdiction **Political:** Los Angeles City - Council District 14 **Police:** Los Angeles Police **Fire:** Los Angeles City Department

Approvals

LOS ANGELES CITY DEPARTMENT OF PUBLIC WORKS-COMMISSIONER	Kevin James
LOS ANGELES CITY DEPARTMENT OF TRANSPORTATION - CLOSURES	Adrian Fayad
LOS ANGELES CITY FIRE DEPARTMENT - FILM UNIT	Donyelle Glover
LOS ANGELES CITY POLICE DEPARTMENT	Melissa Hernandez

Coordinator Note UFSO REQUIRED:
3/1-3/2; 2300-0400 (OVERNIGHT)

Parking

Base Camp Location Type : Other Location	4466 Worth St, Los Angeles, CA, 90063	**Crew Parking** Location Type : Other Location	4371 Valley Blvd, Los Angeles, CA, 90032

Lane / Full Closure FULL CLOSURE: VALLEY BLVD., MISSION RD./MAIN ST. - VINEBURN AVE.
Approximate Footage 0 - 300

Date(s) 3/1/2020 to 3/1/2020 **Time(s)** 17:00 to 05:00

NOT A PERMIT

FilmL.A., Inc.
6255 W Sunset Blvd, 12th Floor
Hollywood, CA 90028
t: (213)977-8600 - f: (213)977-8601
www.filmla.com

Summary Information — Location

Permit Number F00162294
Production Company FREENJOY
Insured Company FREENJOY
Production Title KNOW YOUR WORTH & ELEVEN

Location Manager JJ Levy
Primary Phone Mobile - 310-367-5787
Secondary Phone

Location Address 10 Fwy, 101 Fwy, 110 Fwy, Alameda St, Inclusive (EXCLUDING FREEWAYS/HIGHWAYS, THE OLD BANK DISTRICT & CITY PARKS), Los Angeles, CA, 90012

Location Name DOWNTOWN LA GRID

Location Type Grid

Film Dates 2/29/2020 - 3/2/2020 07:00 - 06:00 3 days

Open or Closed to the Public Open

Generic Conditions **THE CONSUMPTION OF ALCOHOLIC BEVERAGES AND THE USE OF DRUGS, INCLUDING MARIJUANA, ON LOCATION BY ANY CAST, CREW, OR INVITED GUESTS IS STRICTLY PROHIBITED.**
*Certain service and personnel fees required by jurisdictional agencies are not collected by FilmL.A. Any such fees must be paid directly to the appropriate agency, and a separate invoice will be provided to the permittee.
All closures impacting sidewalks must be implemented per WATCH manual, CA MUTCD TA-28 & TA-29
All vehicles must be parked on private property
GRID: Companies may briefly set-up on a sidewalk to film a vehicle in motion. However, no stopping and setting up without the prior approval of all affected business/residence owners.
GRID: Filming activity may not exceed a two hour time frame in any location.
GRID: It is the responsibility of the permittee to be aware of Special Condition areas, which are excluded from this grid location. A complete list of Special Condition areas can be found at www.Filmla.com
GRID: Max of 5 equipment vehicles allowed, must be smaller than a 3 ton cube truck or a stake bed.
GRID: May not interfere with filming activities of production companies in possession of location-specific permits, previously scheduled special events, or existing construction projects.
GRID: Re-setting/ Adjustment of equipment while using Process trailers, Tow Dolly, Insert cars, Camera cars, Russian arm and the like, is required to be done on a basecamp lot.
Must comply with attached conditions
Must Maintain 5' Clearance on Sidewalks/Walkways
Must maintain local/emergency access
No cast or crew parking on area streets
No interference with merchant activity.
No stopping and setting up in residential areas before 7am or after 10pm without prior approval
No stopping or setting up in front of merchants or residents without prior approval
Number of uniformed officers listed on the permit is a minimum requirement. Permittee remains responsible for deploying a sufficient number of uniformed officers to provide traffic and crowd control to ensure the safety of the film crew and the public.
Traffic control must be done in accordance w/MUTCD
Traffic Officers Required

Please see attached document Downtown Filming Guildelines 2010.03.01.pdf

Equipment on Location

Type	Quantity
Camera cars	1
Picture vehicles	1
Vans	1

Personnel on Location

Type	Quantity
Cast	2
Crew	13
Off-Duty/Retired LAPD Officer(s)	2

Filming Activities Camera in car; Camera on sticks; Car-to-Car; Drive by; Drive ups & away; Driving shots; Driving shots with the flow of traffic; Equipment on sidewalk only.; Exterior establishing shots; Intermittent

NOT A PERMIT

FilmL.A., Inc.
6255 W Sunset Blvd, 12th Floor
Hollywood, CA 90028
t: (213)977-8600 - f: (213)977-8601
www.filmla.com

Summary Information — Location

Permit Number F00162294
Production Company FREENJOY
Insured Company FREENJOY
Production Title KNOW YOUR WORTH & ELEVEN

Location Manager JJ Levy
Primary Phone Mobile - 310-367-5787
Secondary Phone

traffic control - 2 minute standard (except 0700-0900 hrs & 1500-1900 hrs); driving shots, and shots of talent driving around town. ; NO SMOKE EFFECTS;

Jurisdiction **Political:** Los Angeles City - Council District 14 **Police:** Los Angeles Police **Fire:** Los Angeles City Department

Thomas Guide **Page:** 634 **Grid:** E4

Location Notes Must Comply with Attached Downtown Conditions.

* THE OLD BANK DISTRICT IS THE AREA BOUNDED BY South Spring St., West 5th St., West 4th St., and Werdin Pl.
Stopping, setting-up and staging are not allowed within these boundaries.

May not interfere with filming activities of production companies in possession of location-specific permits, or with previously scheduled special events, or with existing construction projects.

A film permit does not grant a right to film artwork or trademarked properties, logos or other images. Consultation with legal counsel is recommended if artwork or trademarked properties, logos or images are filmed.

Approvals LOS ANGELES CITY POLICE DEPARTMENT Melissa Hernandez

Coordinator Note *NO MORE THAN FIVE (5) VEHICLES ON A GRID AT ANY GIVEN TIME.
*NO MORE THAN FIFTEEN (15) PEOPLE ON A GRID AT ANY GIVEN TIME.
*NO VEHICLE LARGER THAN A PASSENGER VAN OR A STAKE BED TRUCK ON A GRID AT ANY GIVEN TIME.
*ALL ADDITIONAL PERSONNEL AND EQUIPMENT (INCLUDING OVER-SIZED VEHICLES) MUST REMAIN ON PRIVATE PROPERTY, OR AT A BASE CAMP AT ALL TIMES.

Parking

Base Camp	4466 Worth St, Los Angeles, CA, 90063	**Crew Parking**	4371 Valley Blvd, Los Angeles, CA, 90032
Location Type : Other Location		Location Type : Other Location	

NOT A PERMIT

F-315-G

LOS ANGELES FIRE DEPARTMENT

SPECIAL PERMIT

Permit #F00162294

Permit No.: 2691

Date Issued 2/28/2020

Firm: FREENJOY
Agent ROBERT GARAGUS
Email: BOB@SUMMIT-FX.COM

Address: 4466 WORTH ST UNIT 5
City: LOS ANGELES
State: CA **Zip:** 90063

Phone (818) 903-4763
Mobile:
Fax:

PERMISSION IS HEREBY GRANTED TO:

6 CARS STACKED WITH DANCERS DANCING IN FOREGROUND (NOT ON TOP OF VEHICLES) STACKED ON STEEL FRAMES ATTACHED TO THE BOTTOM OF THE CAR MUCH LIKE A LIFT IN A MECHANIC SHOP. THE FRAMES ARE THEN GOING TO BE ATTACHED TO 12K GRADALLS WHICH WILL BE BEHIND THE CARS. ALL THE CARS BEING LIFTED ARE SMALL 2 DOOR CARS. BMW 3 SERIES ON TOP. TOYOTA CELICA AND DODGE BARRACUDA ON SECOND LEVEL.

UNDER THE FOLLOWING CONDITIONS:

FILMLA #162294 **SPOT CHECK** (1) BATTERIES DISCONNECTED ON APPLICABLE VEHICLES (2) MIN. 20BC FIRE EXTINGUISHER (3) FUEL IN FUEL TANK DOES NOT EXCEED ONE-QUARTER TANK OR 5 GALLONS (WHICHEVER IS LEAST) (4) FUEL TANKS AND FILL OPENINGS ARE CLOSED AND SEALED TO PREVENT TAMPERING (5) VEHICLES SHALL NOT BE FUELED OR DEFUELED WITHIN THE BUILDING (6) WHEN PARKED, SET E-BRAKE AND CHOCK AT LEAST 1 WHEEL (FRONT AND BACK) (7) DO NOT ALLOW VEHICLE TO STAND IDLE WHILE INSIDE OF BUILDING

NOT A PERMIT

992.6 HSC RESPONSIBILITY. The Company representative shall provide to the authority having jurisdiction the name and license number of the special effects operator who shall have the authority, responsibility and be in charge of handling all Special Effects Material. The Company representative shall also allocate sufficient time to the Special Effects Pyrotechnic Operator to prepare for the transportation, parking, storing, securing daily, discharging, disposing of, or otherwise handling of fireworks, pyrotechnic devices, or materials in a sane manner. Upon completion of firing, no unauthorized person shall be permited access to the firing area until the licensed pyrotechnic operator has determined the area to be safe and secure.

NOTICE: The permittee and production company shall be advised that this permit in no way removes or modifies their responsibility to comply with any other applicable laws or ordinances, including those relating to excessive noise.

57.105.8 THE CHIEF SHALL HAVE THE POWER TO REVOKE OR SUSPEND ANY SPECIAL PERMIT UPON VIOLATION OF THE TERMS AND CONDITIONS IN ACCORDANCE WITH PROVISIONS OF SECTION 57.105.5 OF THE LOS ANGELES MUNICIPAL CODE.

SUBJECT TO FIELD INSPECTION

NO DEVIATION WITHOUT WRITTEN PERMISSION

Temporary From: 2/29/2020
To: 3/1/2020

Fire Chief
By: MOREL
Phone: 213 978-3670

lafd:rev 2/2017

Permit #F00162294

Connect Create Collaborate

lafd film <lafdfilm@lacity.org>

Arrangements of cars..

1 message

BOB GARRIGUS/SUMMIT FX <bob@summit-fx.com> Fri, Feb 28, 2020 at 2:37 PM
Reply-To: "bob@summit-fx.com" <bob@summit-fx.com>
To: LAFD Film <lafdfilm@lacity.org>

This is the plan.
To stack the cars like this..
We're building steel frames the will attach to the bottom of the car much like a lift in a mechanic shop.
The frames are then going to be attached to 12k Gradalls which will be behind the cars.
All the cars being lifted are small 2 door cars..
BMW 3 series on top.
Toyota Celica and Dodge barracuda
On second level..

Thanks
Bob
Summit-FX

Sent from Yahoo Mail on Android

PERMIT

Permit #E0162294

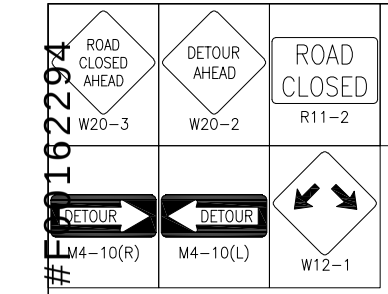

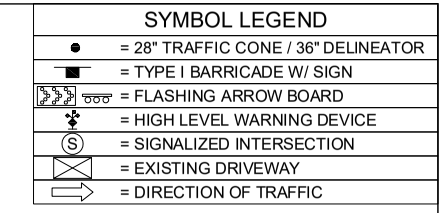
SYMBOL LEGEND
= 28" TRAFFIC CONE / 36" DELINEATOR
= TYPE I BARRICADE W/ SIGN
= FLASHING ARROW BOARD
= HIGH LEVEL WARNING DEVICE
= SIGNALIZED INTERSECTION
= EXISTING DRIVEWAY
= DIRECTION OF TRAFFIC

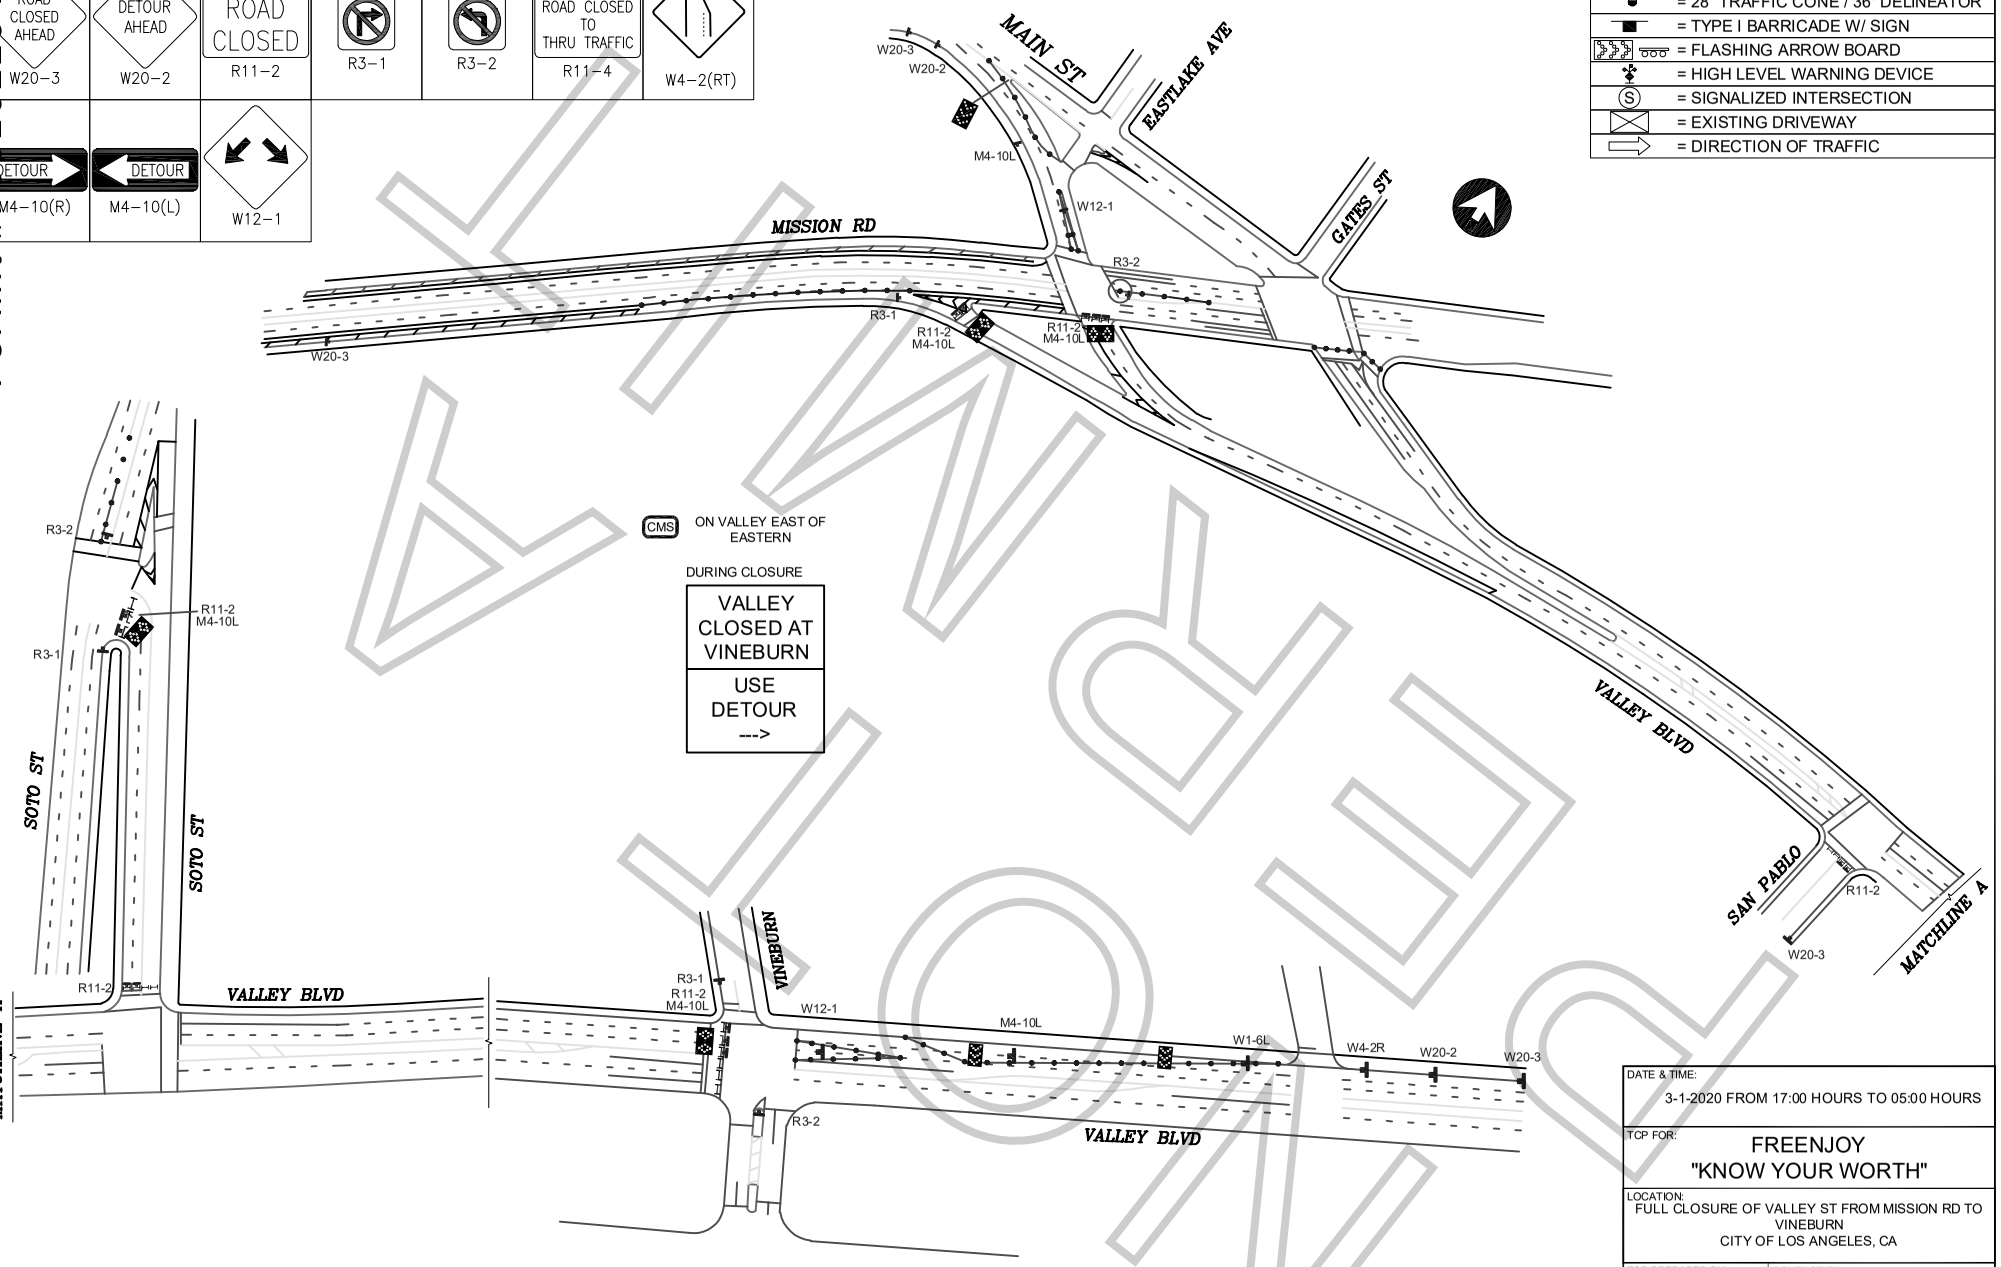

WORK ZONE TRAFFIC CONTROL PLAN GENERAL NOTES

1. ALL SIGNING, STRIPING, AND TRAFFIC CONTROL DEVICES SHALL SHALL BE IN ACCORDANCE WITH THE LASTEST EDITIONS OF THE CALIFORNIA MANUAL ON UNIFORM TRAFFIC CONTROL DEVICES (CAMUTCD), W.A.T.C.H. MANUAL, CALTRANS STANDARDS PLANS, CALTRANS STANDARD SPECIFICATIONS, AND/OR AS DIRECTED BY THE PERMIT ENGINEER.
2. THERE WILL BE NO INTERFERENCE WITH TRAFFIC SIGNALS OR CROSSWALKS.
3. CONES WILL BE 28" MINIMUM HEIGHT AND HAVE REFLECTORIZED SLEEVES FOR NIGHT WORK.
4. POLICE WILL DIRECT TRAFFIC IF NECESSARY.

ALL TRAFFIC CONTROL WILL BE INSTALLED TO MEET OR EXCEED THE MOST CURRENT CAMUTCD AND WATCH MINIMUM REQUIREMENTS

DATE & TIME:
3-1-2020 FROM 17:00 HOURS TO 05:00 HOURS

TCP FOR:
FREENJOY
"KNOW YOUR WORTH"

LOCATION:
FULL CLOSURE OF VALLEY ST FROM MISSION RD TO VINEBURN
CITY OF LOS ANGELES, CA

TCP PREPARED BY:
JCL TRAFFIC SERVICES
500 S. GREENWOOD AVE
MONTEBELLO, CA 90640
Ph: (213) 622-9775
C31-CA Lic # 805357

CONTACT(S):
JAY J LEVY
PH # (310) 367-5787

DATE	REVSIONS

DRAFTER: EDGAR J. SOTO
SCALE: N.T.S.
FILM LA: CODY
SHEET: 1 OF 1

Permit #F001622004

DETOUR M4-10(R)	DETOUR M4-10(L)	DETOUR SC3(CA)

SYMBOL LEGEND	
●	= 28" TRAFFIC CONE / 36" DELINEATOR
■	= TYPE I BARRICADE W/ SIGN
	= FLASHING ARROW BOARD
	= HIGH LEVEL WARNING DEVICE
Ⓢ	= SIGNALIZED INTERSECTION
	= EXISTING DRIVEWAY
	= DIRECTION OF TRAFFIC

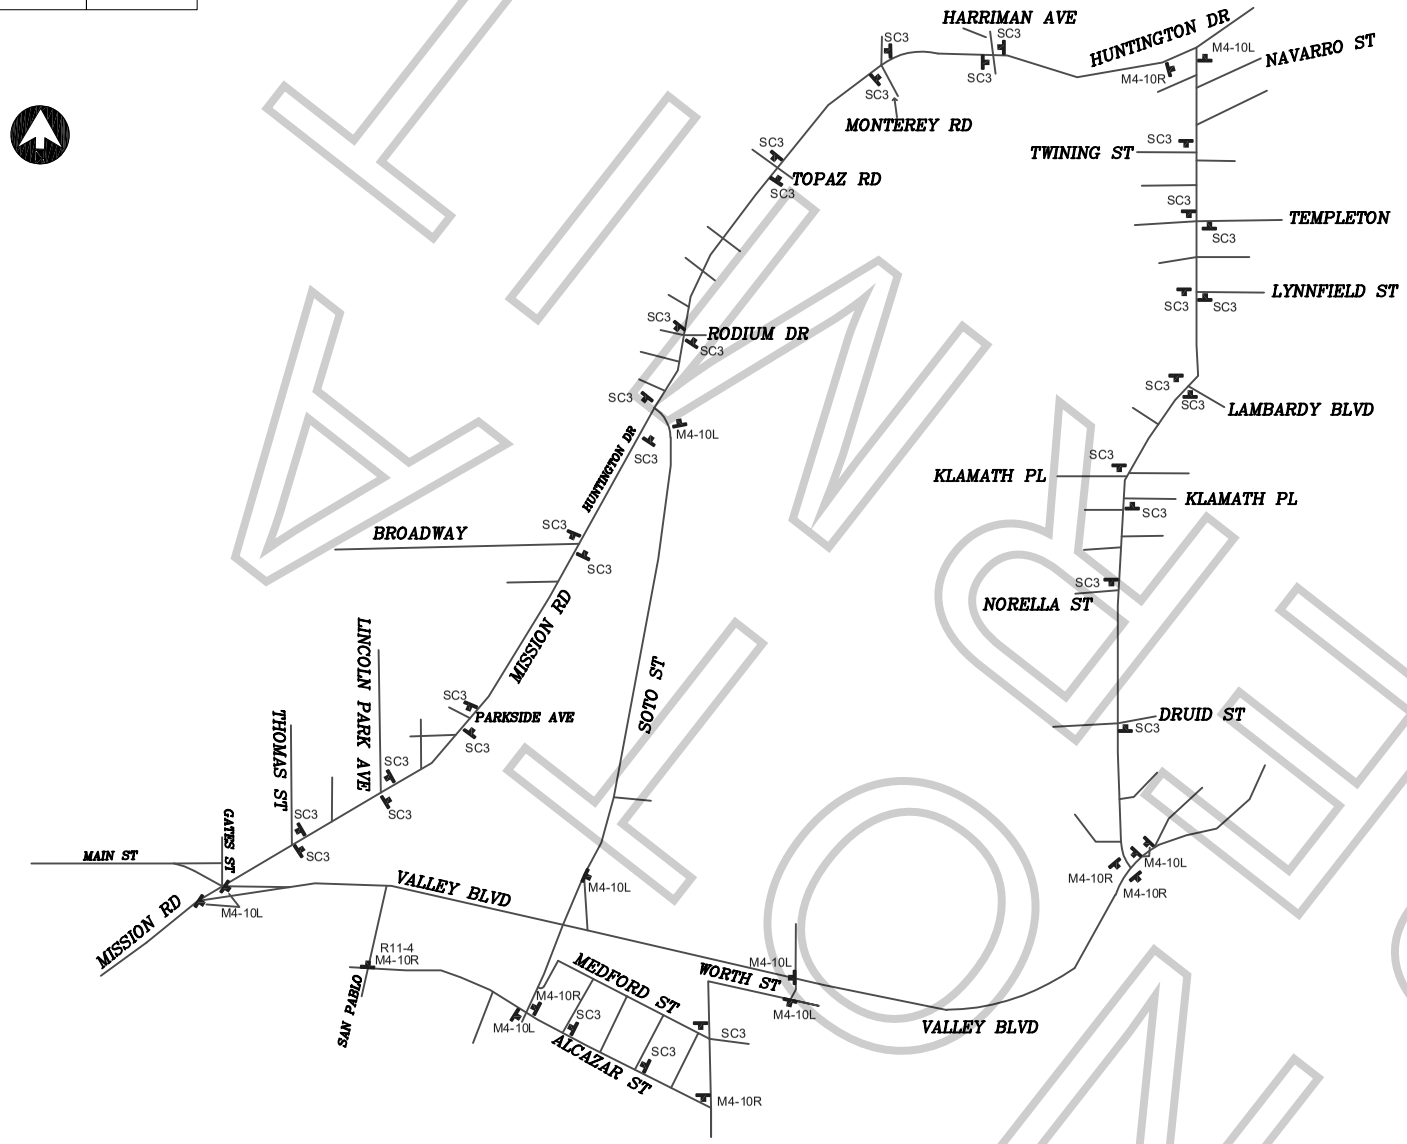

WORK ZONE TRAFFIC CONTROL PLAN GENERAL NOTES

1. ALL SIGNING, STRIPING, AND TRAFFIC CONTROL DEVICES SHALL SHALL BE IN ACCORDANCE WITH THE LASTEST EDITIONS OF THE CALIFORNIA MANUAL ON UNIFORM TRAFFIC CONTROL DEVICES (CAMUTCD), W.A.T.C.H. MANUAL, CALTRANS STANDARDS PLANS, CALTRANS STANDARD SPECIFICATIONS, AND/OR AS DIRECTED BY THE PERMIT ENGINEER.
2. THERE WILL BE NO INTERFERENCE WITH TRAFFIC SIGNALS OR CROSSWALKS.
3. CONES WILL BE 28" MINIMUM HEIGHT AND HAVE REFLECTORIZED SLEEVES FOR NIGHT WORK.
4. POLICE WILL DIRECT TRAFFIC IF NECESSARY.

ALL TRAFFIC CONTROL WILL BE INSTALLED TO MEET OR EXCEED THE MOST CURRENT CAMUTCD AND WATCH MINIMUM REQUIREMENTS

DATE & TIME:
3-1-2020 FROM 17:00 HOURS TO 05:00 HOURS

TCP FOR:
FREENJOY
"KNOW YOUR WORTH"

LOCATION:
FULL CLOSURE OF VALLEY ST FROM MISSION RD TO VINEBURN
CITY OF LOS ANGELES, CA

TCP PREPARED BY:
JCL TRAFFIC SERVICES
500 S. GREENWOOD AVE
MONTEBELLO, CA 90640
Ph: (213) 622-9775
C31-CA Lic # 805357

CONTACT(S):
JAY J LEVY
PH # (310) 367-5787

DATE	REVSIONS

DRAFTER: EDGAR J. SOTO
SCALE: N.T.S.
FILM LA: CODY
SHEET: 1 OF 1

KINGDOM

Permit #F00162294

FilmL.A. Inc. UAS QUESTIONNAIRE

FilmL.A. Permit #:

(FOR MORE THAN 2 LOCATIONS, PLEASE LIST ADDITIONAL LOCATIONS, DATES, AND TIMES ON A SEPARATE PIECE OF PAPER)

Film Date: 1/3/2020 Production Title: DEL 2021

Production Company: Beverly Hills Aerials Applicant Name: Fuliane Petikyan

Location Address: Valley Blvd, between Mission Rd and Vineburn Ave, Los Angeles, CA 90032 Hours of UAS Activity: 11:30p-4:00a

Location Address #2: Hours of UAS Activity:

UAS Company Name: Beverly Hills Aerials

UAS ON LOCATION INFORMATION

ANY RESTRICTED AREAS OR TEMPORARY FLIGHT RESTRICTIONS? ☐ YES ☐ NO

UAS Make & Model: Xclass RC UAS "N" # or registration #: FA3XYM3NK4

UAS Make & Model: UAS "N" # or registration #:

Class of Airspace that activity will occur in: ☐ B ☐ C ☐ D ☐ E ■ G

REMINDER: IF YOU ARE FLYING IN CLASS B, C, D, OR E AIRSPACE, ATC AUTHORIZATION IS REQUIRED FOR ALL UAS ACTIVITY.

UAS OPERATING AUTHORITY: ■ 14 CFR PART 107 ☐ TITLE 49 (STUDENTS ONLY)

PART 107 REQUIREMENTS

Name of Remote Pilot: Michael Izquierdo Certificate #: 3902329

Visual Observer: ■ YES ☐ NO

Remote Pilot Phone #: 6264293522

PLEASE PROVIDE THE FOLLOWING:

- Copy of Remote Pilot's Certificate
- Copy of UAS Registration Certificate for each UAS listed above
- Description of Planned Operations
- Current Knowledge Test, if Airman Certificate is more than 2 years old

TITLE 49 REQUIREMENTS (STUDENTS ONLY)

Applies to students enrolled at an accredited educational institution, operating under "Hobbyist" rules. May not be used for any commercial filming.

Name of Operator: Operator's Phone #:

Name of School:

PLEASE PROVIDE THE FOLLOWING:

- Copy of UAS Registration
- Detailed description of proposed UAS activities
- Name of community-based organization's safety guidelines under which you will be operating
- Required insurance
- Certification letter from school (on school stationary)

WAIVERS

If you are requesting any of the following activity, please check all that apply and furnish proof of waiver from the FAA upon submission of this document to FilmL.A. Please note, students may not apply for FAA waivers under Title 49.

☐ Flight over non-participants (§107.39) ☐ Flight altitude restrictions (§107.51) ■ Night Flight (§107.29)

☐ Operating from a moving vehicle (§107.25) ☐ Operating multiple small UAS' (§107.35)

FILMLA. USE ONLY

PART 107 CERTIFICATE

- ☐ INSURANCE
- ☐ DOCS ATTACHED TO PERMIT
- ☐ REMOTE PILOT CERTIFICATE
- ☐ UAS REGISTRATION CERTIFICATE(S)
- ☐ WAIVERS
- ☐ DESCRIPTION OF OPS.
- ☐ ATC COORDINATOR NOTE

TITLE 49 REQUIREMENTS

- ☐ UAS REGISTRATION
- ☐ DESC. UAS ACTIVITIES
- ☐ COMMUNITY GUIDELINES
- ☐ INSURANCE
- ☐ SCHOOL LETTER

☐ Alina Havandjian I ASSERT THAT ALL INFORMATION ON THIS FORM IS ACCURATE.

(APPLICANT)

UPDATED: 12/03/2018

NOT A PERMIT

Permit #F00162294

BEVERLY HILLS AERIALS

February 26th, 2020

UAS Plan of Activities (POA)

Plan of Activities (POA) must include at least the following

A. Dates and times for all flights.

Daylight and Night time operations, 11:30p-4a , Sunday March 1st, 2020.

B. Name and phone number of the onsite person responsible for the operation

MICHAEL IZQUIERDO - 626.429.3522

C. Make, model, serial or N-Number of each UAS to be used.

BHA XClass RC - Registration number FA3XYM3NK4

D. Name and certificate number of each UAS PIC involved in the operations

MICHAEL IZQUIERDO **- Pilot Cert Number 3902329**

E. A description of the flight activity, including maps or diagrams of the area over which operations will be conducted and the altitudes essential to accomplish the operation.

Daylight and Night time Aerial operation at 400ft AGL at: Valley Blvd, between Mission Rd and Vineburn Ave, Los Angeles, CA 90032

Alina Havandjian- Operations Manager - Beverly Hills Aerials LLC
Exemption No. 16490 - Regulatory Docket No. FAA–2015–7479

NOT A PERMIT

Location 1

Satellite Map

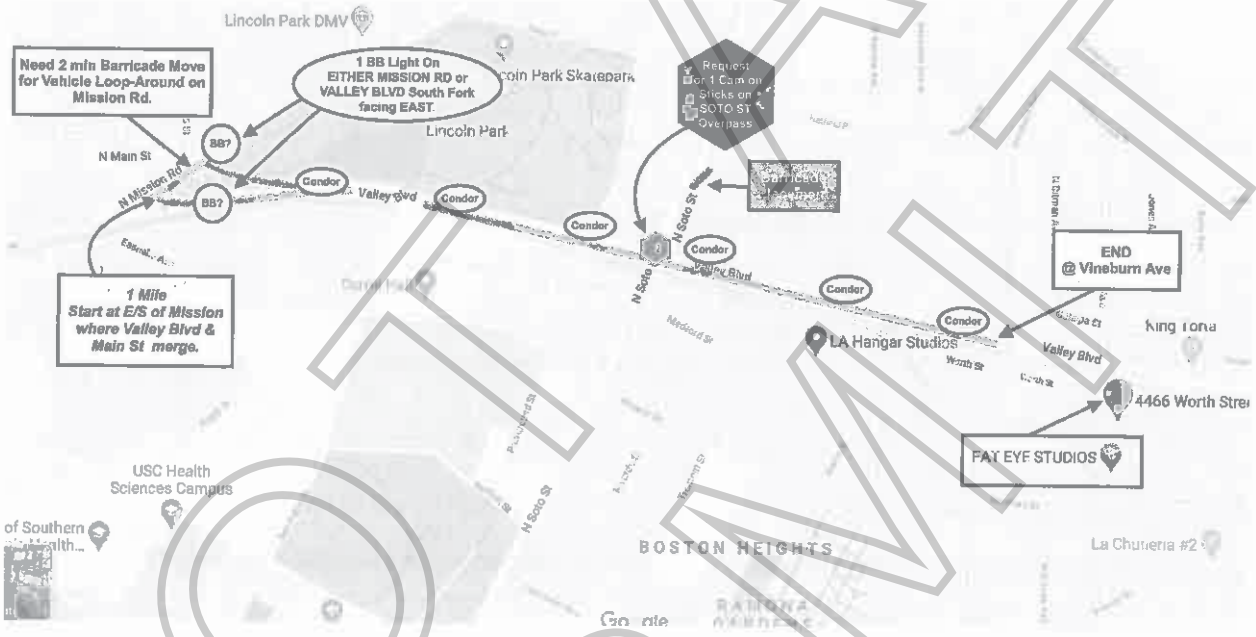

NOT A PERMIT

Permit #F00162294

Small UAS Certificate of Registration

Name: Beverly Hills Aerials LLC

Manufacturer: BHA

Model: xclass

Serial Number: N/A

Certificate Number: FA3XYM3NK4

Issued: 02/13/2020 **Expires:** 02/13/2023

For U.S. citizens, permanent residents, and certain non-citizen U.S. corporations, this document constitutes a Certificate of Registration. For all others, this document represents a recognition of ownership.

Operators of unmanned aircraft must ensure they comply with the appropriate safety authority from the FAA and economic authority from the DOT. To operate as a recreational flyer, a person must meet all of the statutory conditions of the exception for limited recreational operations of unmanned aircraft (49 U.S.C. 44809). Persons who do not meet any of the statutory conditions may not operate under the statutory exception for limited recreational operations of unmanned aircraft and would need to operate the unmanned aircraft under part 107 or any other applicable FAA authority.

This Small UAS Certificate of Registration is not an authorization to conduct flight operations with an unmanned aircraft. Operations must be conducted in accordance with the applicable FAA requirements. The operator of the aircraft is responsible for knowing and understanding what those requirements are. For more information on flying for non-model purposes, please visit the FAA website at www.faa.gov/uas.

NOT A PERMIT

Permit #F00162294

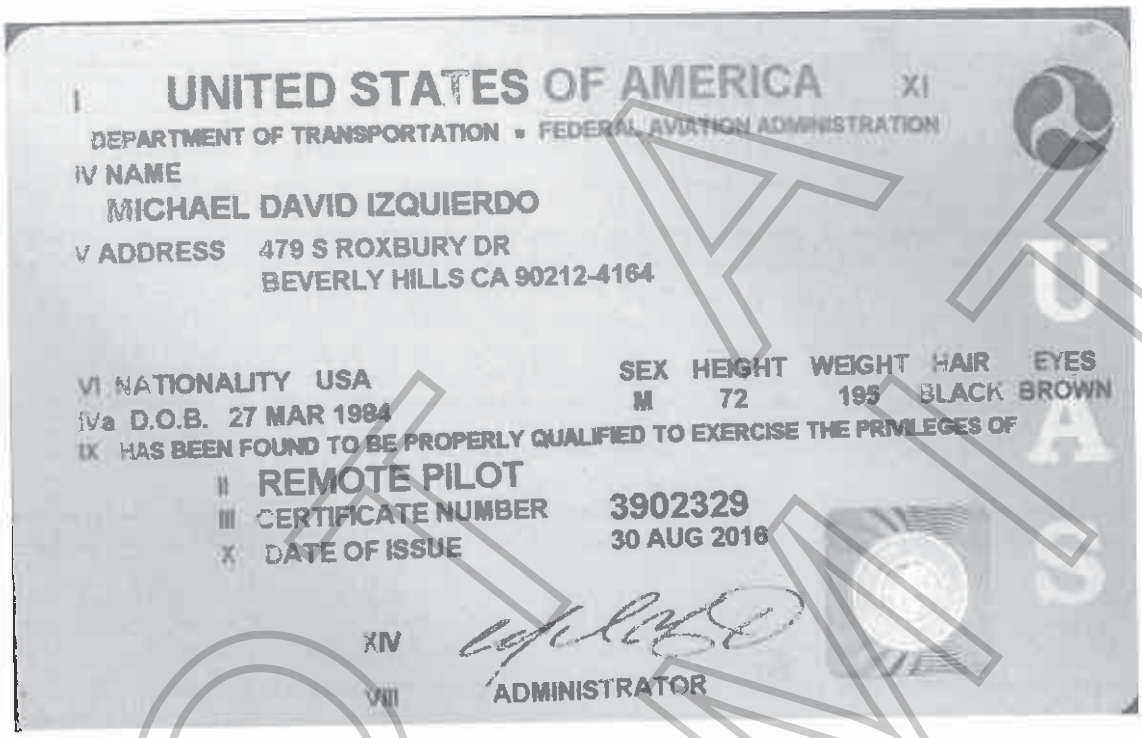

I UNITED STATES OF AMERICA XI
DEPARTMENT OF TRANSPORTATION • FEDERAL AVIATION ADMINISTRATION
IV NAME
MICHAEL DAVID IZQUIERDO
V ADDRESS 479 S ROXBURY DR
BEVERLY HILLS CA 90212-4164

VI NATIONALITY USA
IVa D.O.B. 27 MAR 1984

SEX	HEIGHT	WEIGHT	HAIR	EYES
M	72	195	BLACK	BROWN

IX HAS BEEN FOUND TO BE PROPERLY QUALIFIED TO EXERCISE THE PRIVILEGES OF
II REMOTE PILOT
III CERTIFICATE NUMBER 3902329
X DATE OF ISSUE 30 AUG 2016

XIV
VIII ADMINISTRATOR

U A S

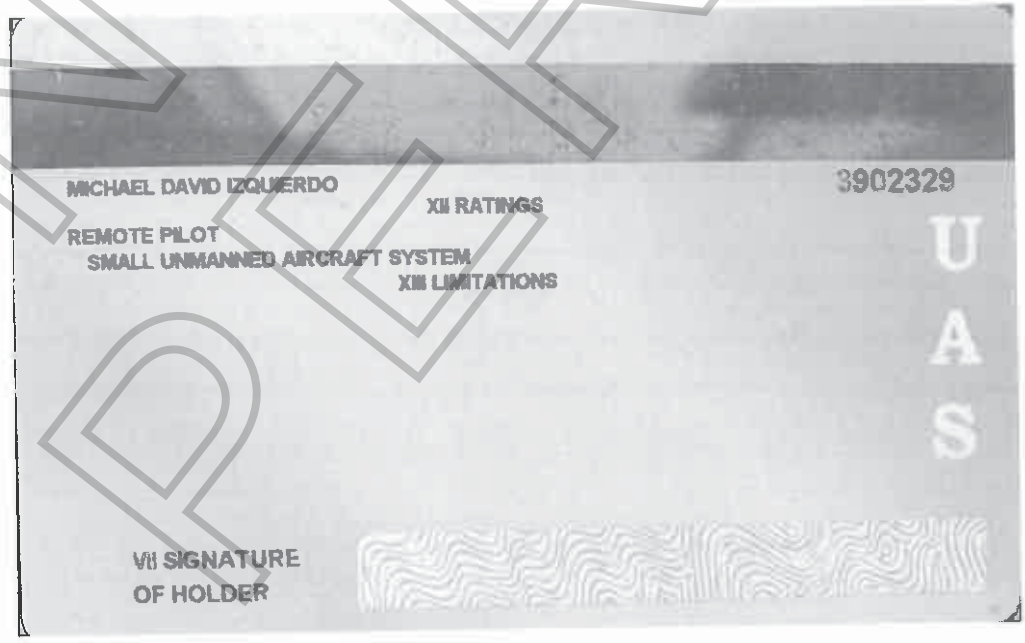

MICHAEL DAVID IZQUIERDO 3902329
XII RATINGS
REMOTE PILOT
SMALL UNMANNED AIRCRAFT SYSTEM
XIII LIMITATIONS

U A S

VII SIGNATURE
OF HOLDER

NOT A PERMIT

U.S. DEPARTMENT OF TRANSPORTATION
Federal Aviation Administration
Airman Knowledge Test Report

NAME: Izquierdo, Michael David
APPLICANT ID: 03271984 **EXAM ID:** 90081720185933684
EXAM: Unmanned Aircraft - Recurrent (UGR)
EXAM DATE: 08/17/2018 **EXAM SITE:** ABS90301
SCORE: 90% **GRADE:** PASS **TAKE:** 1

Learning statement codes listed below represent incorrectly answered questions. Learning statement codes and their associated statements can be found at www.faa.gov/training_testing/testing/media/LearningStatementReferenceGuide.pdf

Reference material associated with the learning statement codes can be found in the appropriate knowledge test guide at www.faa.gov/training_testing/testing/test_guides

A single code may represent more than one incorrect response.
PLT064 PLT393 PLT403 PLT530

(emboss)

EXPIRATION DATE: 08/31/2020

DO NOT LOSE THIS REPORT

AUTHORIZED INSTRUCTOR'S STATEMENT: (if applicable)
On_____(date) I gave the above named applicant _____ hours of additional instruction, covering each subject area shown to be deficient, and consider the applicant competent to pass the test.

Name _____ Initial _____ Cert. No. _____ Type _____
(print clearly)

Signature _____

FRAUDULENT ALTERATION OF THIS FORM BY ANY PERSON IS A BASIS FOR SUSPENSION OR REVOCATION OF ANY CERTIFICATES OR RATINGS HELD BY THAT PERSON.

ISSUED BY: PSI Services LLC
FEDERAL AVIATION ADMINISTRATION
THIS INFORMATION IS PROTECTED BY THE PRIVACY ACT. FOR OFFICIAL USE ONLY.

NOT A PERMIT

U.S. DEPARTMENT OF TRANSPORTATION
FEDERAL AVIATION ADMINISTRATION

CERTIFICATE OF WAIVER OR AUTHORIZATION

ISSUED TO

Beverly Hills Aerials LLC
Responsible Person: Michael Izquierdo
Waiver Number: 107W-2017-00443

ADDRESS –

479 S Roxbury Drive
Beverly Hills, CA 90212

This certificate is issued for the operations specifically described hereinafter. No person shall conduct any operation pursuant to the authority of this certificate except in accordance with the standard and special provisions contained in this certificate, and such other requirements of the Federal Aviation Regulations not specifically waived by this certificate.

OPERATIONS AUTHORIZED

Night small unmanned aircraft system (sUAS) operations.

LIST OF WAIVED REGULATIONS BY SECTION AND TITLE

14 CFR § 107.29 Daylight operation

STANDARD PROVISIONS

1. A copy of the application made for this certificate shall be attached to and become a part hereof.
2. This certificate shall be presented for inspection upon the request of any authorized representative of the Administrator of the Federal Aviation Administration, or of any State or municipal official charged with the duty of enforcing local laws or regulations.
3. The holder of this certificate shall be responsible for the strict observance of the terms and provisions contained herein.
4. This certificate is nontransferable.

NOTE—This certificate constitutes a waiver of those Federal rules or regulations specifically referred to above. It does not constitute a waiver of any State law or local ordinance.

SPECIAL PROVISIONS

Special Provisions Nos. 1 to 11, inclusive, are set forth on the attached pages.

This Certificate of Waiver is effective from March 15, 2017 to March 31, 2021 and is subject to cancellation at any time upon notice by the Administrator or an authorized representative.

BY DIRECTION OF THE ADMINISTRATOR

General Aviation and Commercial Division, AFS-800

NOT A PERMIT

FAA Form 7711-1 (7-74) CC

SPECIAL PROVISIONS ISSUED TO
Beverly Hills Aerials LLC

General.

The FAA's Flight Standards Service has reviewed your application to ensure compliance with the requirements of 14 CFR § 107.200. The Administrator finds that the proposed sUAS operation can be conducted safely under the provisions of this Certificate of Waiver (Waiver) as listed below, because you have established adequate mitigations for risks involved with operating your sUAS in the manner you described. Adherence to the provisions of this Waiver establishes the required level of safety within the national airspace system.

This Waiver may be canceled at any time by the Administrator, the person authorized to grant the Waiver, or the representative designated to monitor a specific operation. As a general rule, this Waiver may be canceled when it is no longer required, there is an abuse of its provisions, or when unforeseen safety factors develop. Failure to comply with any provision listed below is a violation of the terms of this Waiver and may serve as justification for cancellation.

List of Regulations Waived by Section and Title. The following regulations are waived:

14 CFR § 107.29, Daylight operation, is waived to allow sUAS operations during night.

Common Provisions. The Responsible Person is directly responsible for safety of operations conducted under this Waiver and will ensure the remote Pilot in Command (PIC), manipulator of the controls, and Visual Observer (VO) complies with all provisions of this Waiver.

1. The Responsible Person listed on the Waiver is responsible to the FAA for the safe conduct of the operations. Prior to conducting operations that are the subject of this Waiver, the responsible person:
   a. Must ensure the remote PIC, manipulators of the controls, and VO are informed on the terms and provisions of this waiver and the strict observance of the terms and provisions herein;
   b. Must ensure the remote PIC, manipulators of the controls, and VO are informed and familiar with part 107 regulations not waived; and
   c. The above must be documented and must be presented for inspection upon request from the Administrator or an authorized representative.

2. This Waiver must not be combined with any other waiver(s), authorizations(s), or exemption(s) without specific authorization from the FAA;

3. The FAA has the authority to cancel or delay any or all flight operations if the safety of persons or property on the ground or in the air, are in jeopardy or there is a violation of the terms of this Waiver;

4. Operations under this Waiver are to be conducted in Class G airspace only unless specific airspace authorization or Waiver is received from the FAA in accordance with § 107.41;

5. A copy of this Waiver must be available during sUAS operations that are the subject of this Waiver;

6. The Responsible Person listed on this Waiver must maintain a current list of pilots by name and remote pilot certificate number used in the Waiver holder's operations. This list must be presented for inspection upon request from the Administrator or an authorized representative;

NOT A PERMIT

7. The Responsible Person listed on this Waiver must maintain a current list of small unmanned aircraft (sUA) by registration number(s) used in the Waiver holder's operations. This list must be presented for inspection upon request from the Administrator or an authorized representative;

Night sUAS Operations Special Provisions. sUAS operations may be conducted at night, as defined in 14 CFR § 1.1, provided:

8. All operations under this Waiver must use one or more VO;

9. Prior to conducting operations that are the subject of this Waiver, the remote PIC and VO must be trained, as described in the Waiver application, to recognize and overcome visual illusions caused by darkness, and understand physiological conditions which may degrade night vision. This training must be documented and must be presented for inspection upon request from the Administrator or an authorized representative;

10. The area of operation must be sufficiently illuminated to allow both the remote PIC and VO to identify people or obstacles on the ground, or a daytime site assessment must be performed prior to conducting operations that are the subject of this Waiver, noting any hazards or obstructions; and

11. The sUA must be equipped with lighted anti-collision lighting visible from a distance of no less than 3 statute miles. The intensity of the anti-collision lighting may be reduced if, because of operating conditions, it would be in the interest of safety to do so.

NOT A PERMIT

APPOINTMENT OF FILM THIS!
AS AUTHORIZED AGENT AND REPRESENTATIVE

I certify that I am a representative of FreeNJoy (Principal) and am authorized to enter into binding contractual agreements on Principal's behalf provided Principal has pre-approved such agreements. I further certify that I am authorized by Principal to appoint other representatives and agents for Principal and to give such representatives and agents authority to enter into and bind Principal to agreements relating to the issuance and compliance with location film (e.g. theatrical, television, commercial, and other motion picture filming) and still photographic permits, including the permits themselves and any riders to such permits. Acting on the behalf of Principal in my capacity as its authorized representative, I appoint (FILM THIS! and its employees and agents as Principal's authorized representatives and agents to apply for and receive location film (e.g. theatrical, television, commercial, and other motion picture filming) and still photographic permits on behalf of Principal through FilmLA for any city, county or other jurisdiction that FilmLA contracts with, in accordance with Principal's instructions, to negotiate, discuss, accept, modify, agree to bind the Principal to the terms and conditions of such permits (including any restrictions and/or community guidelines applicable to any such permit) and to execute such permits on behalf of Principal. Principal understands, acknowledges and agrees that it (and/or it's insurer) remains responsible and liable for any and all obligations imposed by or incidental to any permit or rider issued to Principal signed by an employee or agent of (including any coordinator, runner or messenger used by) (FILM THIS!). Principal further agrees to comply with the terms and conditions of any such permits and hereby appoints (FILM THIS!) as an authorized representative to facilitate compliance with such terms and conditions following issuance of such permits and to enter into agreements for Principal with respect thereto. Any person, city, agency, entity or organization (including FilmLA and any city, county or other jurisdiction that FilmLA contracts with) may rely on this appointment and not need obtain any further authorization for any act described herein. An original or electronic copy of this appointment shall be sufficient and may be treated as an original for all purposes. The appointment may be revoked by Principal at any time in writing delivered to FilmLA, but in any case shall expire one (1) year from the date of execution set forth below.

I declare under penalty of perjury under the laws of the State of California that I am authorized to appoint (FILM THIS!) as an agent for Principal and based on that authority I hereby appoint (FILM THIS!) as Principal's agent as set forth herein.

DATED 2/28/2020 **BY** _____
REPRESENTATIVE'S SIGNATURE

FreeNJoy	7257 Melrose Ave
NAME OF "PRINCIPAL" (PRODUCTION COMPANY)	PRINCIPAL'S STREET ADDRESS
Jay J. Levy	Los Angeles, CA 90046
PRINT PRINCIPAL REPRESENTATIVE NAME	CITY, STATE, ZIP CODE
Location Manager	JJ Levy 310.367.5787
REPRESENTATIVE TITLE (I.E. UPM, LOC. MGR.)	PRINCIPAL'S TELEPHONE NUMBER

NOT A PERMIT

SPECIAL CONDITIONS FOR LOCATION FILMING IN DOWNTOWN LOS ANGELES
(Standard Filming Requirements continue to apply where not superseded below)

1. DEFINITION OF TERMS

a. Downtown Los Angeles, for the purposes of these conditions, shall be defined as the area North to South from the 101 Freeway to the 10 Freeway; East to West from the Los Angeles River to the 110 Freeway.

b. The Downtown Los Angeles Neighborhood Council boundaries (**DLANC boundaries**), for the purpose of these conditions, shall be defined as bordered on the North and East at the 101 Freeway from the 110 Freeway east to Los Angeles Street, south to 4th Street, east to Alameda Street, south to 7th Street, east to the Los Angeles River; on the South by the 10 Freeway from the 110 Freeway to the Los Angeles River; on the West by 110 Freeway from the 10 Freeway to the 101 Freeway. (This area is the same area as defined above as Downtown Los Angeles, but excludes the Little Tokyo and Arts District neighborhoods.)

c. Residential buildings shall be defined as any building with legal residential occupants (mixed-use, adaptive reuse, artist-in-residence (A.I.R.), SROs, residential hotels, condominiums and apartment buildings). DLANC will maintain an accurate and contemporary listing of all residential buildings showing a 100-foot radius from each building so as to identify any areas both inside and outside of that radius.

d. The Broadway Entertainment District (aka Broadway Theatre District), for the purposes of these Conditions, shall be defined north to south as Broadway from 3rd Street to Olympic Boulevard, and east to west from Frank Court to Lindley Place (aka St. Vincent Alley Court), or the equivalent mid-block point to either of these alleys where the alley is not present, including any theater loading facilities, defined as any public or private surface parking lot, parking garage, public street or curb area adjacent to, or utilized by, a theater. If, in the future, the City adopts an ordinance with regulations governing filming in this area, such regulations shall supersede these Filming Conditions.

e. The Old Bank District residential overlay, for the purposes of these Conditions, shall be defined as the area bound by South Spring St., West 5th St., West 4th St., and Werdin Pl.

2. FILMING STANDARD HOURS AND DAYS

a. Filming activity, or any production-related activity including but not limited to activities such as base camps, catering, generators, etc., within the **DLANC boundaries** is restricted to the hours of 6:00 a.m. to 11:00 p.m. within a 100-foot radius of any residential building. Filming activity in the **Broadway Entertainment District** is restricted to the hours of 6:00 a.m. to Midnight within a 50-foot radius of any residential building. **Old Bank District** is restricted to the hours of 7:00 a.m. to 10:00 p.m. within a 100-foot radius of any residential building**.** No extension of the standard filming hours for

NOT A PERMIT

filming or any disruptive production-related activity shall be allowed until a signature survey has been properly submitted. Proof of signature surveys shall be made available to DLANC upon request.

b. No film permits may be issued along Main and Spring Streets from 2nd to 9th Streets, or on any block of 2nd through 9th Streets between Los Angeles and Spring during the Downtown Art Walk, currently held on the second Thursday of each month. Filming inside of private buildings or entirely on private property during this time is permitted so long as there are no external impacts.

c. No filming may be conducted in close proximity to major public events anywhere in Downtown Los Angeles as permitted by the LAPD, or identified with 30 days notice to the City's Designated Film Permit Contractor by DLANC. Film permits may be considered in light of major public events on a case-by-case basis so long as their issuance will not cause further disruption to Downtown businesses and residents during such events.

3. RESIDENTIAL AND MERCHANT PROTECTIONS IN THE DLANC BOUNDARIES

a. A film permit may include no more than 300 feet of curb lane per city block for the parking of film production vehicles, crew or equipment. Requests for additional amounts of curb lane shall require a signature survey. The **Broadway Entertainment District** is exempt from this restriction.

b. Production personnel (and equipment utilized by the production company) shall not block the sidewalk area in front of an open commercial business or a residential building, including residential patios, windows, doorways, or entryways, unless the production company has secured the permission of the merchant and/or property owner. Where the commercial business is one that is primarily open in the evening and nighttime hours, the production company, their cast and crew may not block the access to and signage of such establishment (as seen from the street), without permission of the merchant and/or property owner during the hours of operation of the business.

c. Customers, employees, residents, and guests of affected properties shall be allowed free ingress/egress to all buildings, merchants, and parking facilities. Arrangements shall be made to ensure access to deliveries, trash pickup, residential move-in/move-out, and vendor access to the properties/merchants during productions.

d. All commercial businesses must prominently post hours of operation and contact phone numbers, and residential buildings must have a designated contact person authorized to give permission. Special events held by commercial businesses, outside of normal business hours, must also be posted in advance, and production companies must provide full access and visibility during such events.

NOT A PERMIT

4. NOISE, FUMES, AND LIGHTING WITHIN THE DLANC BOUNDARIES

a. Generators, portable toilets or toilet vehicles, and outdoor food preparation using charcoal or gas grills must be a minimum of 50 feet (horizontally) from any residential window or entrance. If it is physically impossible for a generator to be a minimum of 50 feet from residential windows or entrances, the generator shall be placed as far away as possible and vented away from residential windows and entrances. However, under no circumstances shall a generator be placed directly underneath a residential window.

b. Film productions must focus lighting on the filming area only and make every effort to shield the lighting from adjacent properties, pedestrians, and patrons of commercial businesses at all times. Exceptional lighting (e.g., Musco and Bebee lighting) outside of regular filming hours shall not be allowed without a signature survey of the affected merchants and/or property owners. **Signature survey shall be required for Exceptional lighting within the Old Bank District between the hours of 6:00 p.m. and 6:00 a.m.** Under no circumstances shall lighting be directed onto oncoming traffic.

c. Film production companies are required to completely remove all trash, food, and cardboard boxes, etc. from the general vicinity at the end of each filming day. Film production companies will be held responsible for the actions of catering companies they employ to provide food for the cast and crew.

5. SPECIAL REQUESTS AND EXCEPTIONS REVIEW AND NOTIFICATION WITHIN THE DLANC BOUNDARIES

a. Helicopters shall not be granted permits for landing at non-certified helipads before and after approved filming hours. All aerial filming productions must provide upon request a copy of an approved FAA Form 7711-2, or other official waiver, along with a copy of the briefing on the flight operations for all participating persons or property.

b. No film permit shall be construed as a waiver of 14 CFR § 91.119, 14 CFR § 91.515(a) or 14 CFR § 91.303(e), dictating federal flight altitude regulations, for purposes of non-participating persons or property (see attachment).

c. Notification beyond the standard 500-foot radius will be made to affected residents and merchants for high impact activity that is likely to cause interference with adjacent properties of people such as car chases, simulated gun fire, explosions, screams for help and other loud noises, helicopter activity, road closures or other such exceptional activities that might cause a police response to the filming location. High impact filming activity must be preceded by notifications at least two days in advance. The City's Designated Film Permit Contractor or the production company shall consult a designated DLANC representative when an applicant requests a permit for high impact filming activity with less than two days notice.

d. Due to the location of building air intake systems on Lower Grand Avenue, no special effects, including smoke, steam or fog, may occur in that area without first obtaining

NOT A PERMIT

clearance from the appropriate building contacts and maintenance engineers. Contact must be made at least 48 hours prior to the proposed effect(s).

6. FILMING-RELATED CONGESTION WITHIN THE DLANC BOUNDARIES

a. The City's Designated Film Permit Contractor will ensure that the impact from filming at recurrently used locations is minimized to the affected residents and businesses.

b. In rush hour restricted lanes, as designated by LADOT, no Intermittent Traffic Control (ITC) shall be permitted during Rush Hours (7:00 a.m. – 9:00 a.m. and 4:00 p.m. – 7:00 p.m., Monday through Friday). No simultaneous closures or ITC of both the Second and Third Street Tunnels will be permitted.

c. Production companies shall request the posting of "no parking" signs, lane or street closures with LADOT for the day(s) that they are "on site" only. When closures are not necessary for the day(s) requested, production companies shall report the changes to the City's Designated Film Permit Contractor, who shall notify LADOT, who must revise and/or remove parking signs, as necessary.

d. Production companies must provide adequate detour and directional signage when street closures are in place, conforming to current LADOT standards and practices. Detour routes must accommodate large, semi and tractor trailer trucks and public transit vehicles.

7. ENFORCEMENT OF CONDITIONS

a. In accordance with the terms of their work permit issued from LAPD, off-duty or retired police officers must, upon reporting to a work site, review and ensure compliance with conditions outlined on the filming permit. Officers shall ensure compliance with arrival and departure time, and shall not allow any activity or conduct that is in violation of local or state law, nor allow any filming condition that is not authorized by the permit. Variations from the requirements of the permit are not allowed unless approved by an authorized representative of the City's Designated Film Permit Contractor.

NOT A PERMIT

ATTACHMENT

(Note: The following are the most current federal flight altitude regulations as of November 2007. The regulations could change at any time.)

§ 91.119 Minimum safe altitudes: General.

Except when necessary for takeoff or landing, no person may operate an aircraft below the following altitudes:
(a) Anywhere. An altitude allowing, if a power unit fails, an emergency landing without undue hazard to persons or property on the surface.
(b) Over congested areas. Over any congested area of a city, town, or settlement, or over any open air assembly of persons, an altitude of 1,000 feet above the highest obstacle within a horizontal radius of 2,000 feet of the aircraft.
(c) Over other than congested areas. An altitude of 500 feet above the surface, except over open water or sparsely populated areas. In those cases, the aircraft may not be operated closer than 500 feet to any person, vessel, vehicle, or structure.
(d) Helicopters. Helicopters may be operated at less than the minimums prescribed in paragraph (b) or (c) of this section if the operation is conducted without hazard to persons or property on the surface. In addition, each person operating a helicopter shall comply with any routes or altitudes specifically prescribed for helicopters by the Administrator.

§ 91.515 Flight altitude rules.

(a) Notwithstanding §91.119, and except as provided in paragraph (b) of this section, no person may operate an airplane under VFR at less than—
(1) One thousand feet above the surface, or 1,000 feet from any mountain, hill, or other obstruction to flight, for day operations; and
(2) The altitudes prescribed in §91.177, for night operations.

§ 91.303 Aerobatic flight.

No person may operate an aircraft in aerobatic flight—
(a) Over any congested area of a city, town, or settlement;
(b) Over an open air assembly of persons;
(c) Within the lateral boundaries of the surface areas of Class B, Class C, Class D, or Class E airspace designated for an airport;
(d) Within 4 nautical miles of the center line of any Federal airway;
(e) Below an altitude of 1,500 feet above the surface; or
(f) When flight visibility is less than 3 statute miles.

For the purposes of this section, aerobatic flight means an intentional maneuver involving an abrupt change in an aircraft's attitude, an abnormal attitude, or abnormal acceleration, not necessary for normal flight.

[Doc. No. 18834, 54 FR 34308, Aug. 18, 1989, as amended by Amdt. 91– 227, 56 FR 65661, Dec. 17, 1991]

NOT A PERMIT